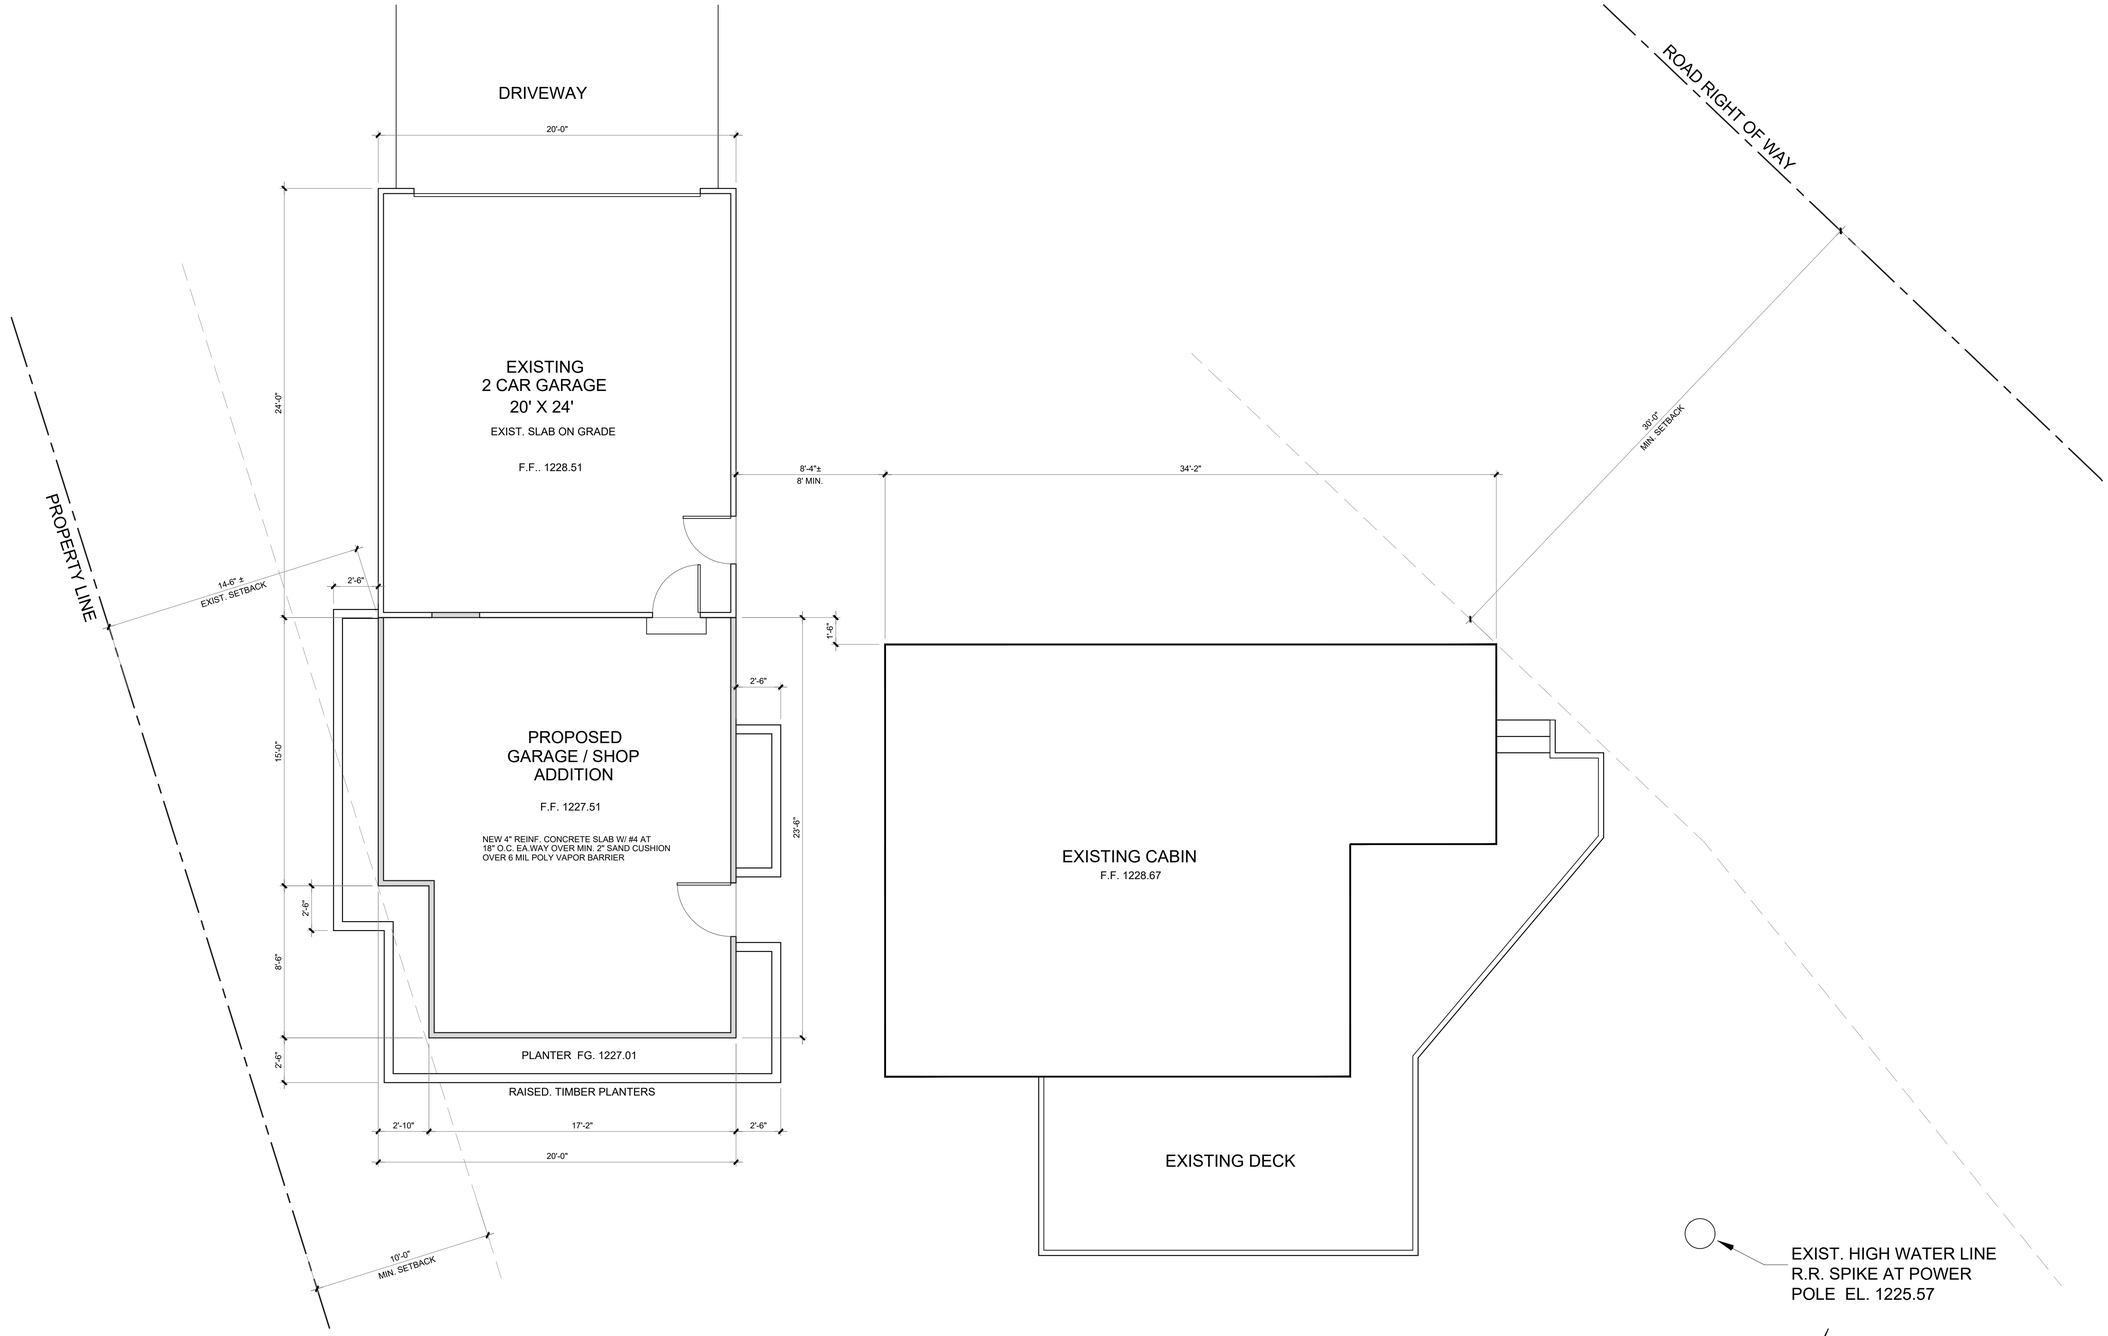

Floor Plan

Scale: 1/4" = 1'-0"

RSDesign

Robb Simonson
311 Old McCloud Rd. Unit N
Mount Shasta, California 96067
Email: rsdesign2@q.com
Phone: 530 925 3492

THESE DESIGN CONCEPTS, DRAWINGS, NOTES, AND SPECIFICATIONS ARE, AS AN INSTRUMENT OF SERVICE, THE EXCLUSIVE PROPERTY AND THE CREATION OF ROBB SIMONSON & RS DESIGN. ALL USE THEREFORE SHALL BE RESTRICTED TO THE ORIGINAL SITE FOR WHICH THEY WERE PREPARED. THE REPRODUCTION, PUBLICATION, REUSE OR SHARING OF ANY OF THESE PLANS OR ELECTRONIC DRAWING FILES, IN WHOLE OR IN PART, IS PROHIBITED WITHOUT THE EXPRESS PRIOR WRITTEN PERMISSION OF ROBB SIMONSON & RS DESIGN.

Key Notes:

ROBB SIMONSON of RS DESIGN SIGNATURE

8-17-23

ISSUE:	DATE:	DESCRIPTION:
1		
2		
3		

PROJECT TITLE:

GARAGE ADDITION
22109 512th LANE
McGREGOR, MN. 55760

OWNER:

SHEET TITLE:

GARAGE FLOOR PLAN

GRAPHIC SCALE:

0 1' 2' 3' 4' 5' 10'

1/4" = 1'-0"

DATE: 8-17-23	DRAWN: ROBB SIMONSON
PROJECT NO.	CHECKED:

SHEET NO.

A2