OHWL ELEVATION =
1216.56 FEET (NGVD 29)

WATER ELEVATTION AT 11:00AM
CST ON APRIL 20, 2019 =
1216.94 FEET (NGVD 1929)

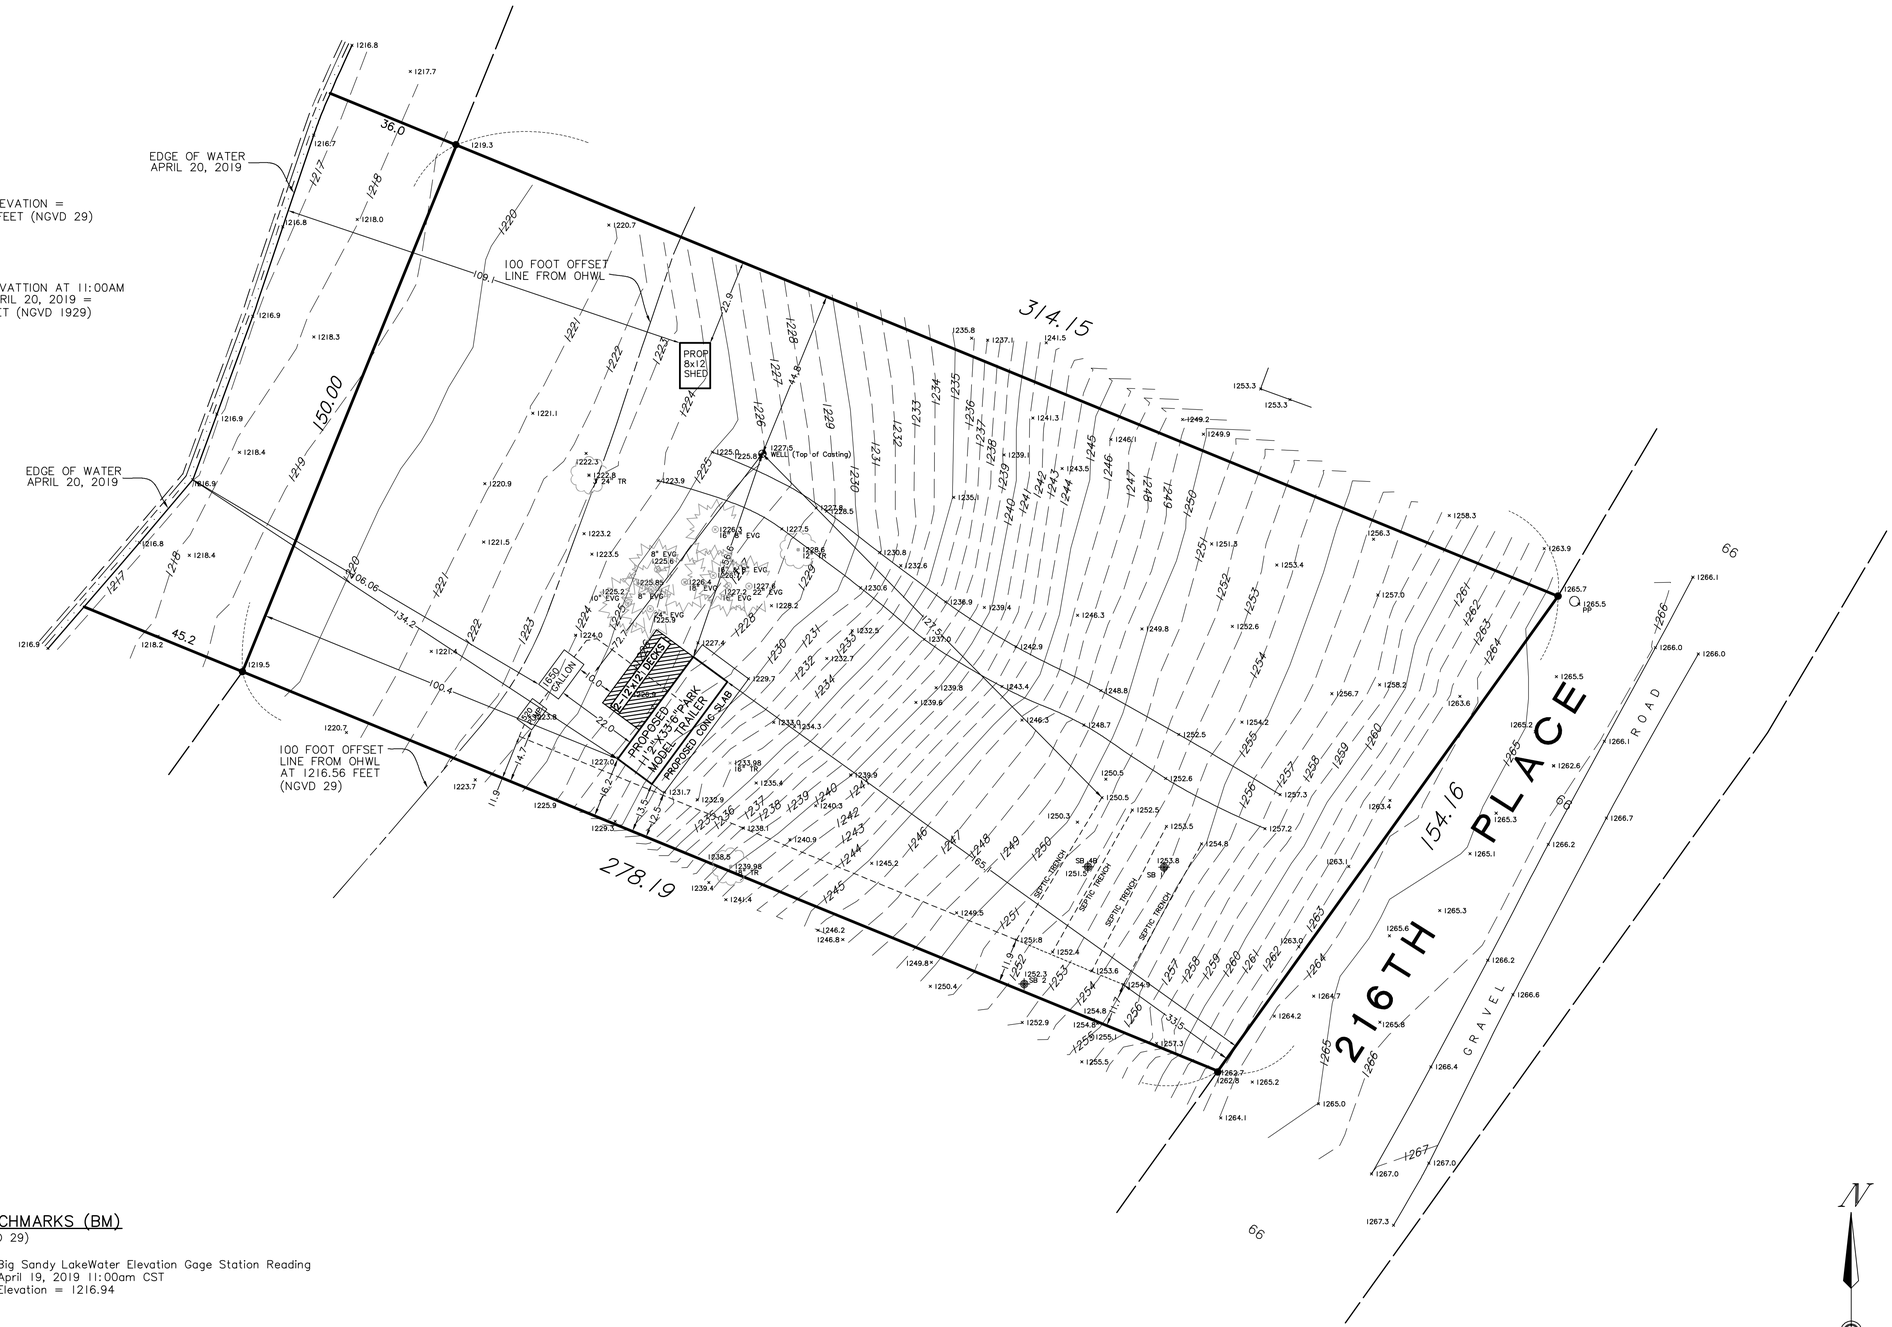

LEGEND

● Denotes found iron monument

PP Denotes power pole

SB Denotes soil boring

BENCHMARKS (BM)

(NGVD 29)

1.) Big Sandy LakeWater Elevation Gage Station Reading
April 19, 2019 11:00am CST
Elevation = 1216.94

I hereby certify that this sketch, plan, or report was prepared by me or under my direct supervision and that I am a duly Licensed Land Surveyor under the laws of the State of Minnesota.

Dated this 29th day of April, 2019

SUNDE LAND SURVEYING, LLC.

By: Leonard F. Carlson

Leonard F. Carlson, P.L.S. Minn. Lic. No. 44890

N

20 0 20 40
SCALE IN FEET

Revision	By	Date
2 Relocated Septic tanks per installer	LFC	5/10/19
1 Added Proposed Deck and Shed Location	LFC	5/6/19

Drawing Title:
BOUNDARY, LOCATION, and TOPOGRAPHIC SURVEY FOR:
Lenny and Sheryl Carlson
BIG SANDY RIVER LAKE

SUNDE LAND SURVEYING
www.sunde.com
Main Office:
9001 East Bloomington Freeway (35W) • Suite 118
Bloomington, Minnesota 55420-3435
952-881-2455 (Fax: 952-888-9526)

Project: 2018-147 Bk/Pg: 1169/01
Township: 049 Range: 23 Section: 19
File: 2018147FD20190419.DWG
Date: 04/29/2019
Sheet: 1 of 1