7/19/2019	Kerry Harrison 20 x 24 x 112 (Inch Ceiling)

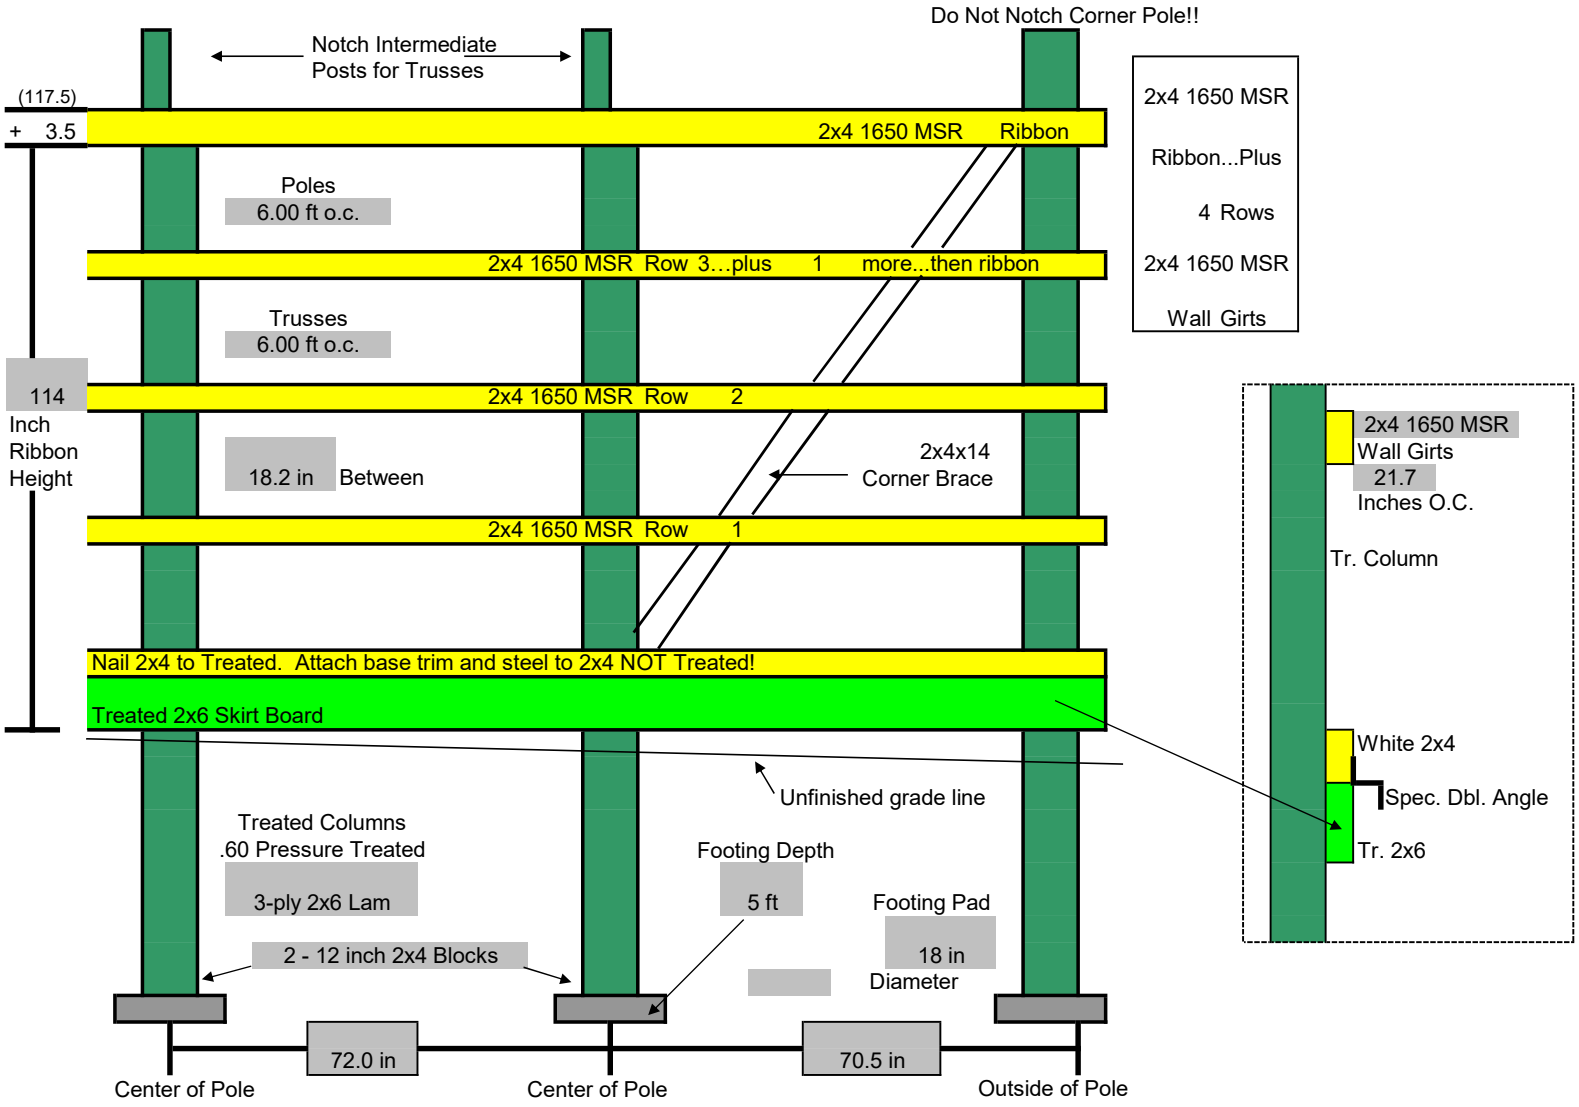

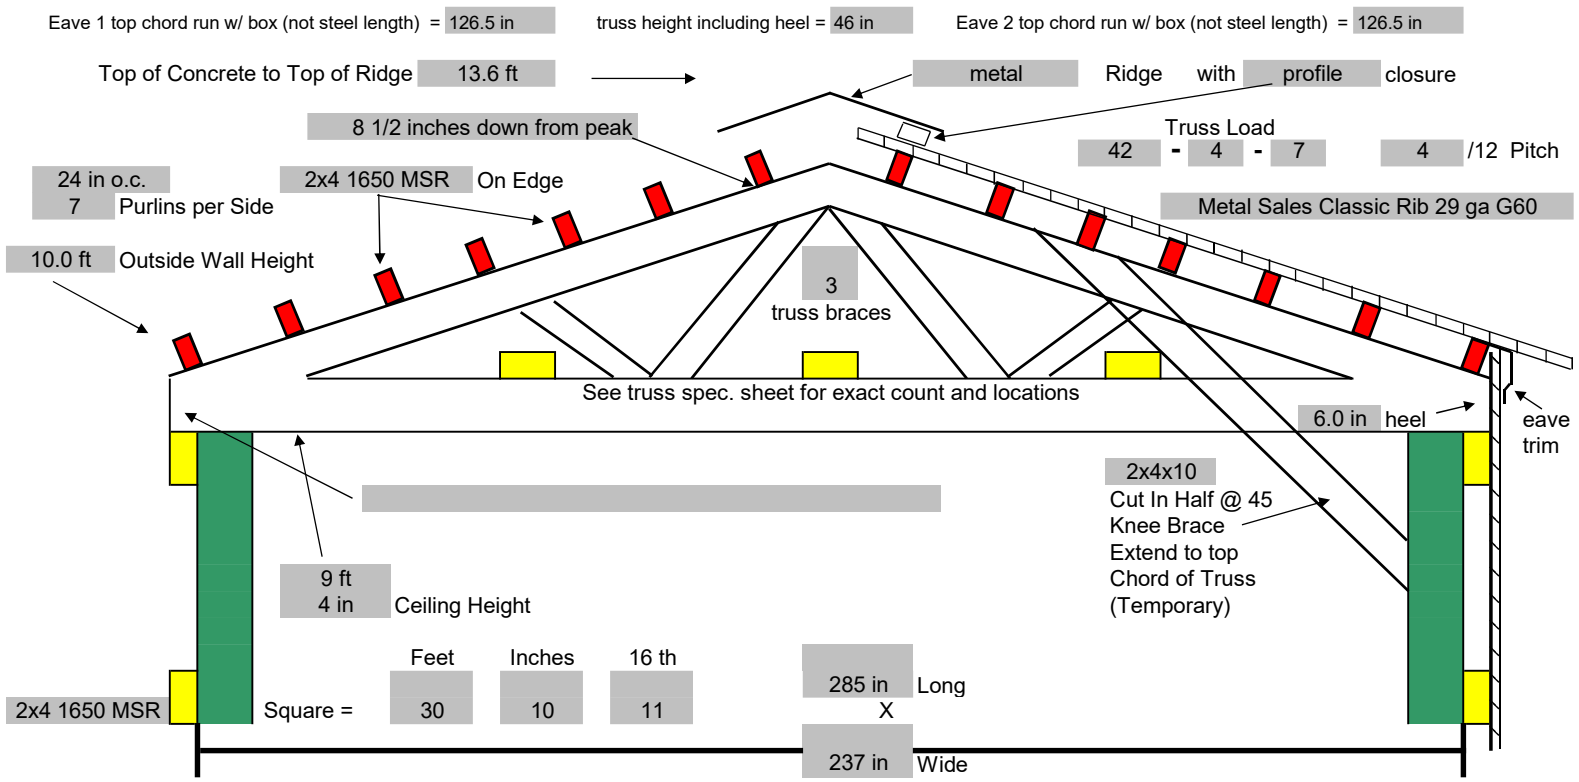

Building Design And Prices Are Subject To Local Building Codes