BENCHMARK MAP FOR
JERRY KRAL PROPERTY
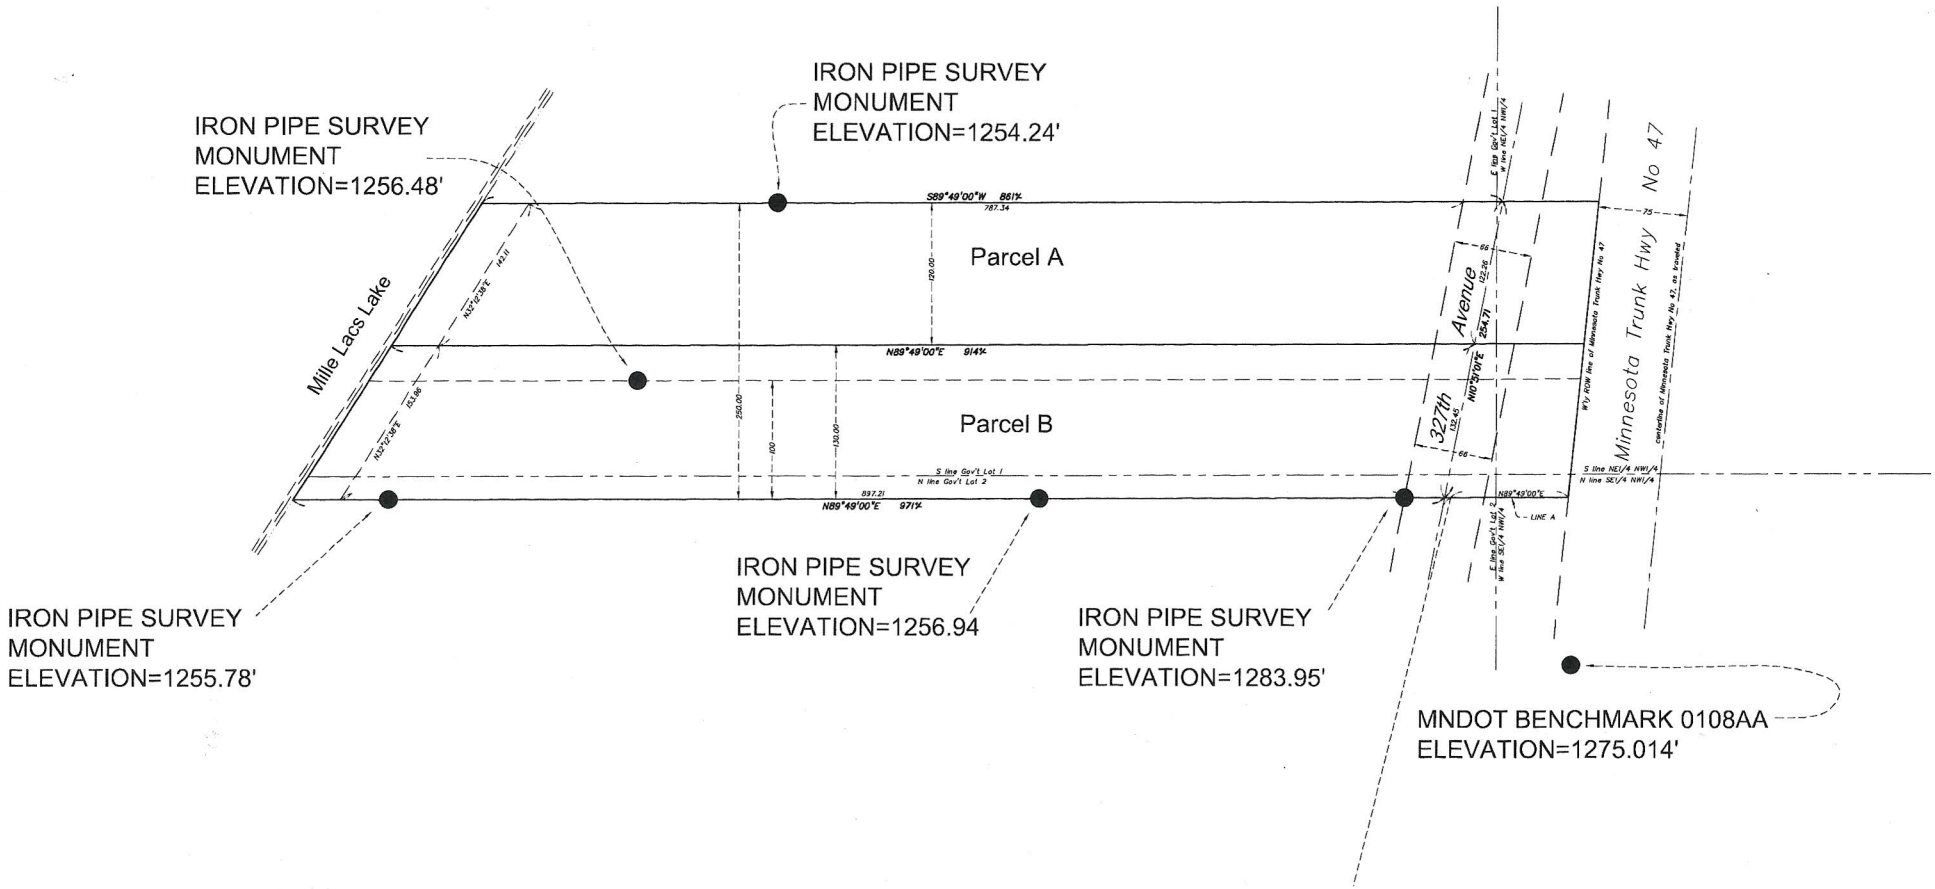
FIELD VERIFY ELEVATIONS
PRIOR TO CONSTRUCTION