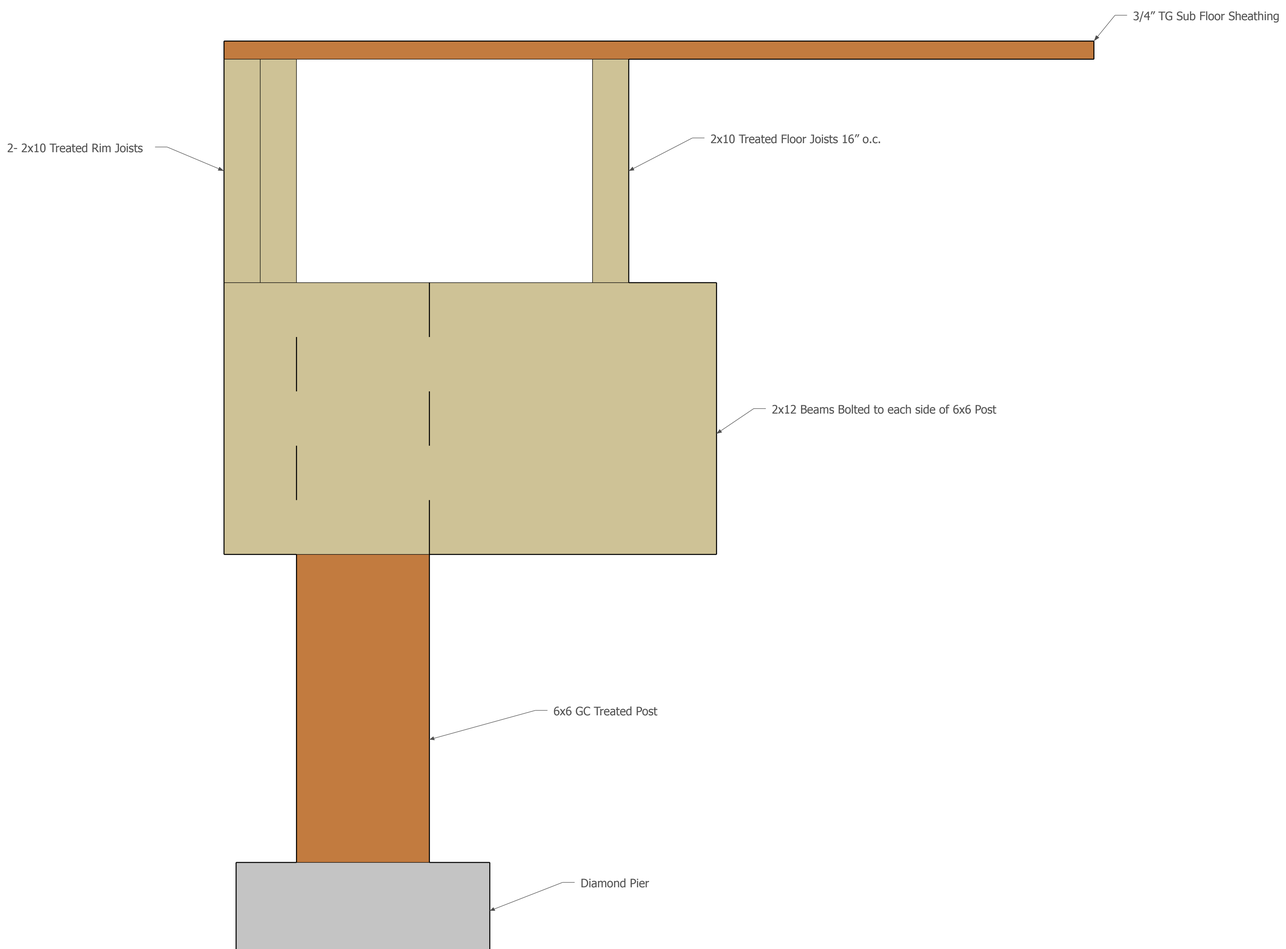
3/4" TG Sub Floor Sheathing
2- 2x10 Treated Rim Joists
2x10 Treated Floor Joists 16" o.c.
2x12 Beams Bolted to each side of 6x6 Post
6x6 GC Treated Post
Diamond Pier